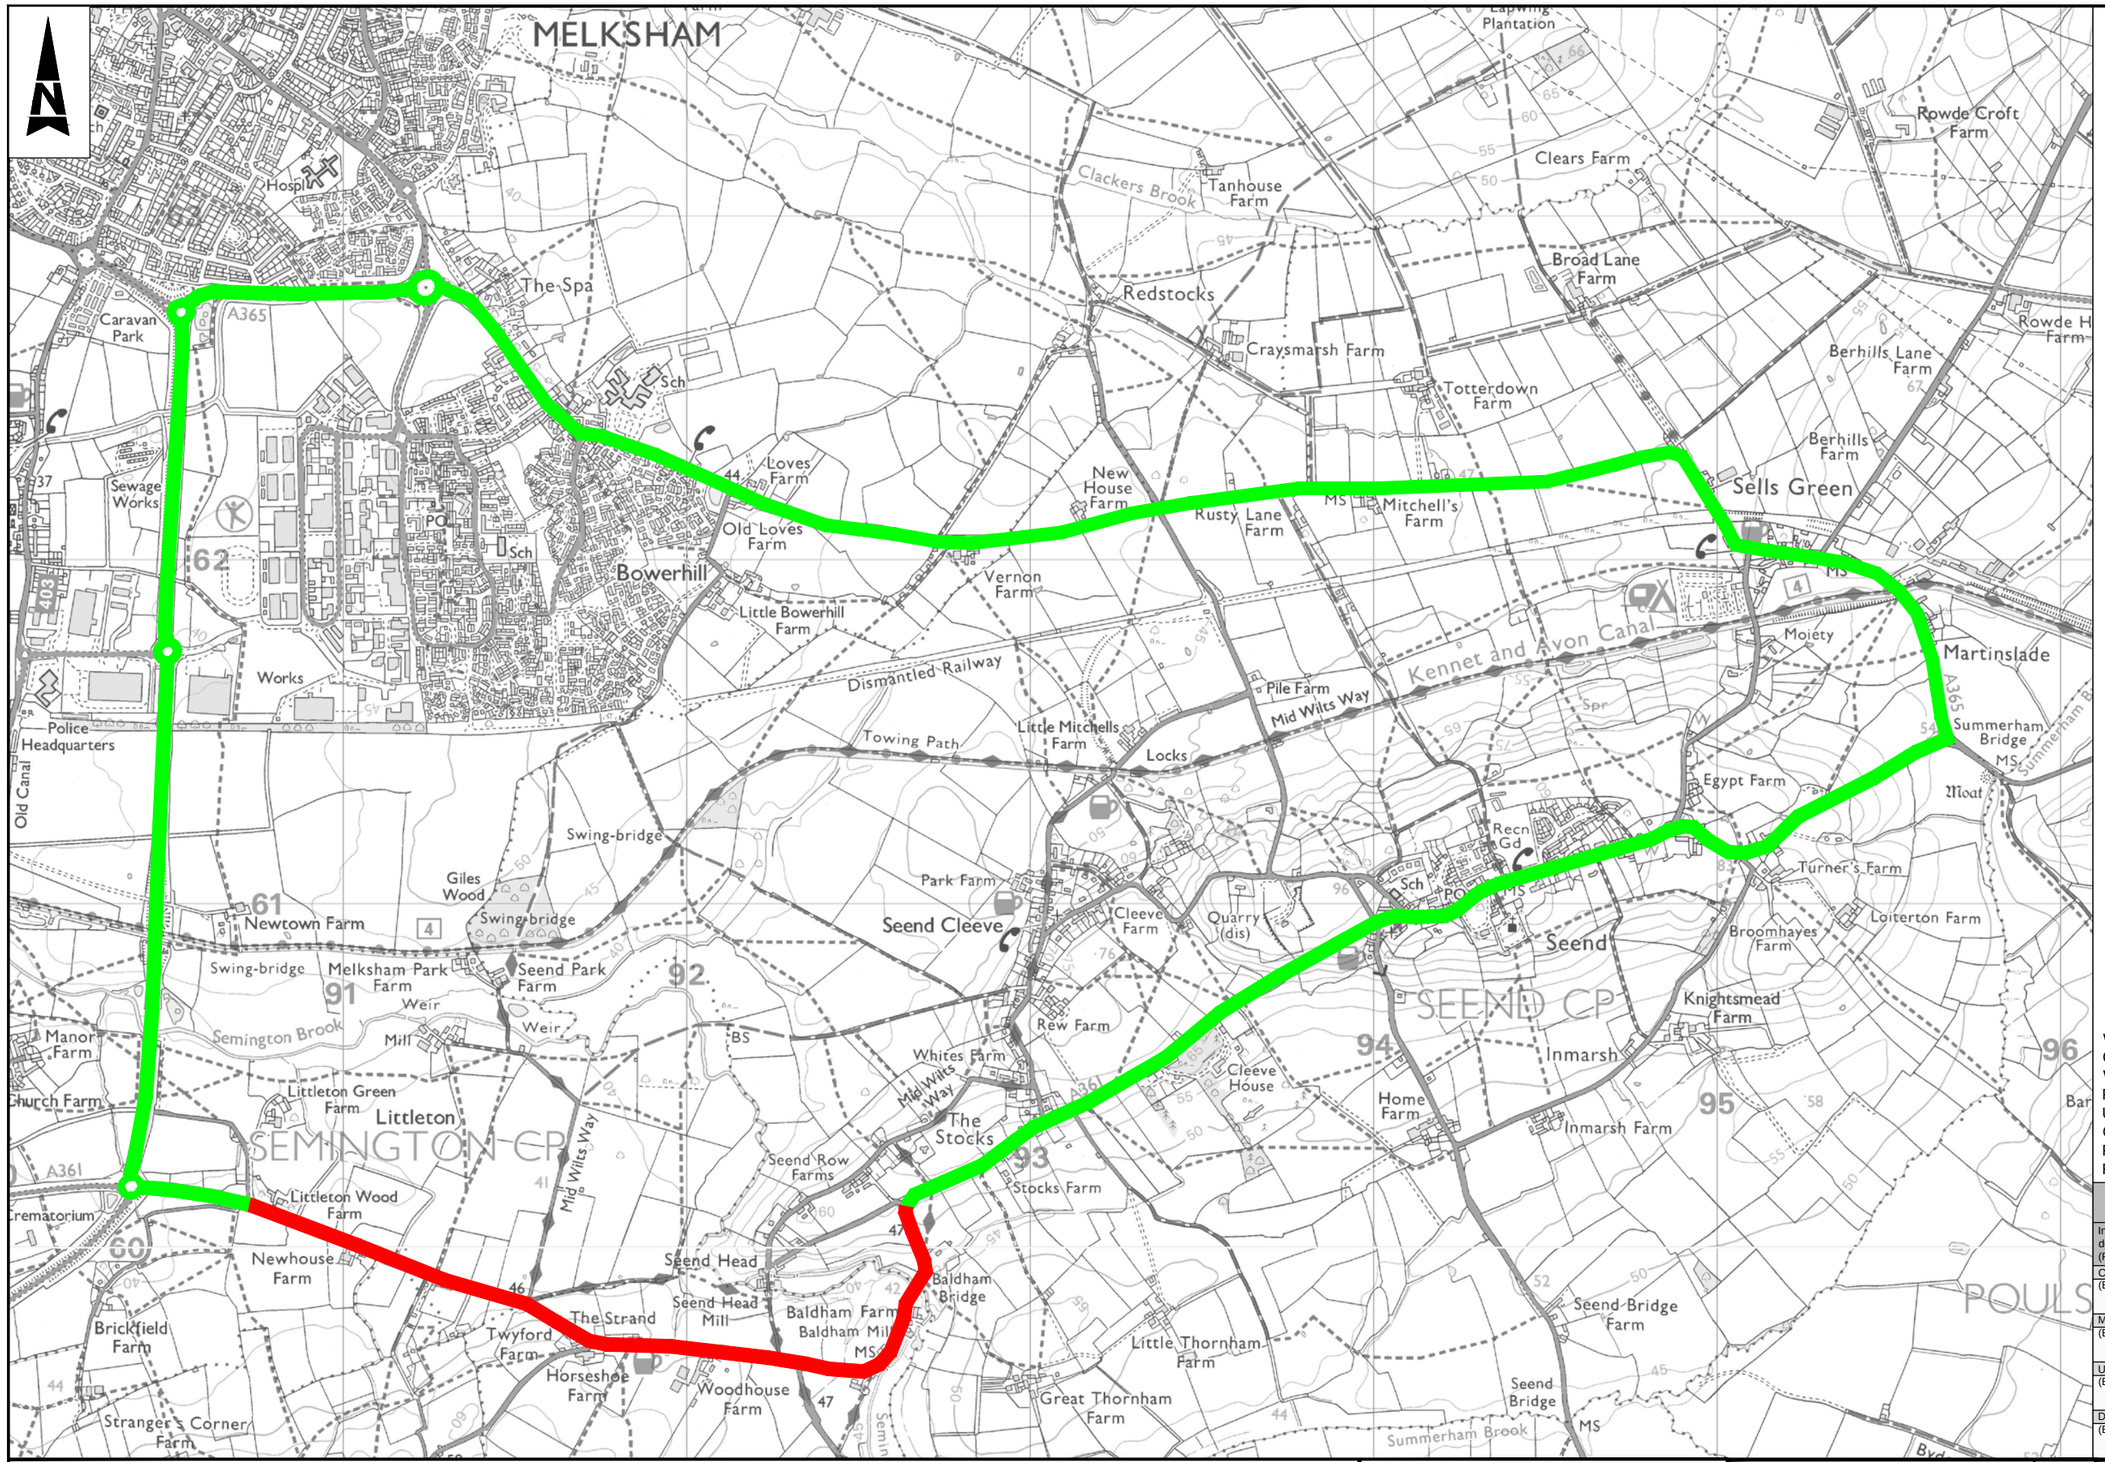

Notes

1. Limits of work are approximate and are to be agreed on site with the Engineer or Site Representative.

Key

- Proposed Closure
- Proposed Diversion Route

WC Brief No: TBC
Client Finance Code: TBC
Works Order No: TBC
Postal Area: SN12
USRN: 43801742, 43802981
OS Grid Ref: 391496, 159848 to 392655, 160150
Philips Street Atlas: Page 178 B6 - C7
Road Speed Limit: 50mph

SAFETY, HEALTH AND ENVIRONMENTAL INFORMATION

In addition to the hazards/risks normally associated with the types of work detailed on this drawing, note the following significant residual risks (Reference shall also be made to the design hazard log).

Construction
(Enter "None" if applicable)

Maintenance / Cleaning
(Enter "None" if applicable)

Use
(Enter "None" if applicable)

Decommissioning / Demolition
(Enter "None" if applicable)

THIS MAP IS REPRODUCED FROM ORDNANCE SURVEY MATERIAL WITH THE PERMISSION OF ORDNANCE SURVEY ON BEHALF OF THE CONTROLLER OF HER MAJESTY'S STATIONERY OFFICE. © CROWN COPYRIGHT. UNAUTHORISED REPRODUCTION INFRINGES CROWN COPYRIGHT AND MAY LEAD TO PROSECUTION OR CIVIL PROCEEDINGS. 100049050, 2018

Description	Status	Revision	Drawn	Checked	Reviewed	Authorised	Issue Date
First Issue	A1	C01	GC	JM	JM	SP	01/11/18

Drawing Suitability: APPROVED - PUBLISHED
Status: A1

ATKINS
Member of the SNC-Lavalin Group
County Gate
County Way
Trowbridge
Wiltshire
BA14 7FJ
Tel: +44 (0)11225 730360
www.atkinsglobal.com

Copyright © Atkins Limited (2018)

Client: Wiltshire Council
Where everybody matters

Project Title: Major Maintenance 2019/2020
Surface Dressing 2019/2020

Drawing Title: SD0417
A360 Devizes Road, The Strand
Proposed Diversion Route

Drawing Number
Project: WHCC_HM - Originator: ATK - Volume: HSN -
1920SD0417 - Location: DR - Type: CH - Role: 000001 - Number

Original Size: A3 | Scale: NTS | Project Ref. No.: 5166029 | Sheet: 1 of 1 | Rev: C01

100 Millimetres 10 0 DO NOT SCALE